



Architectural Drawing_RBA_10 MW_Cloud SCADA_Trichy

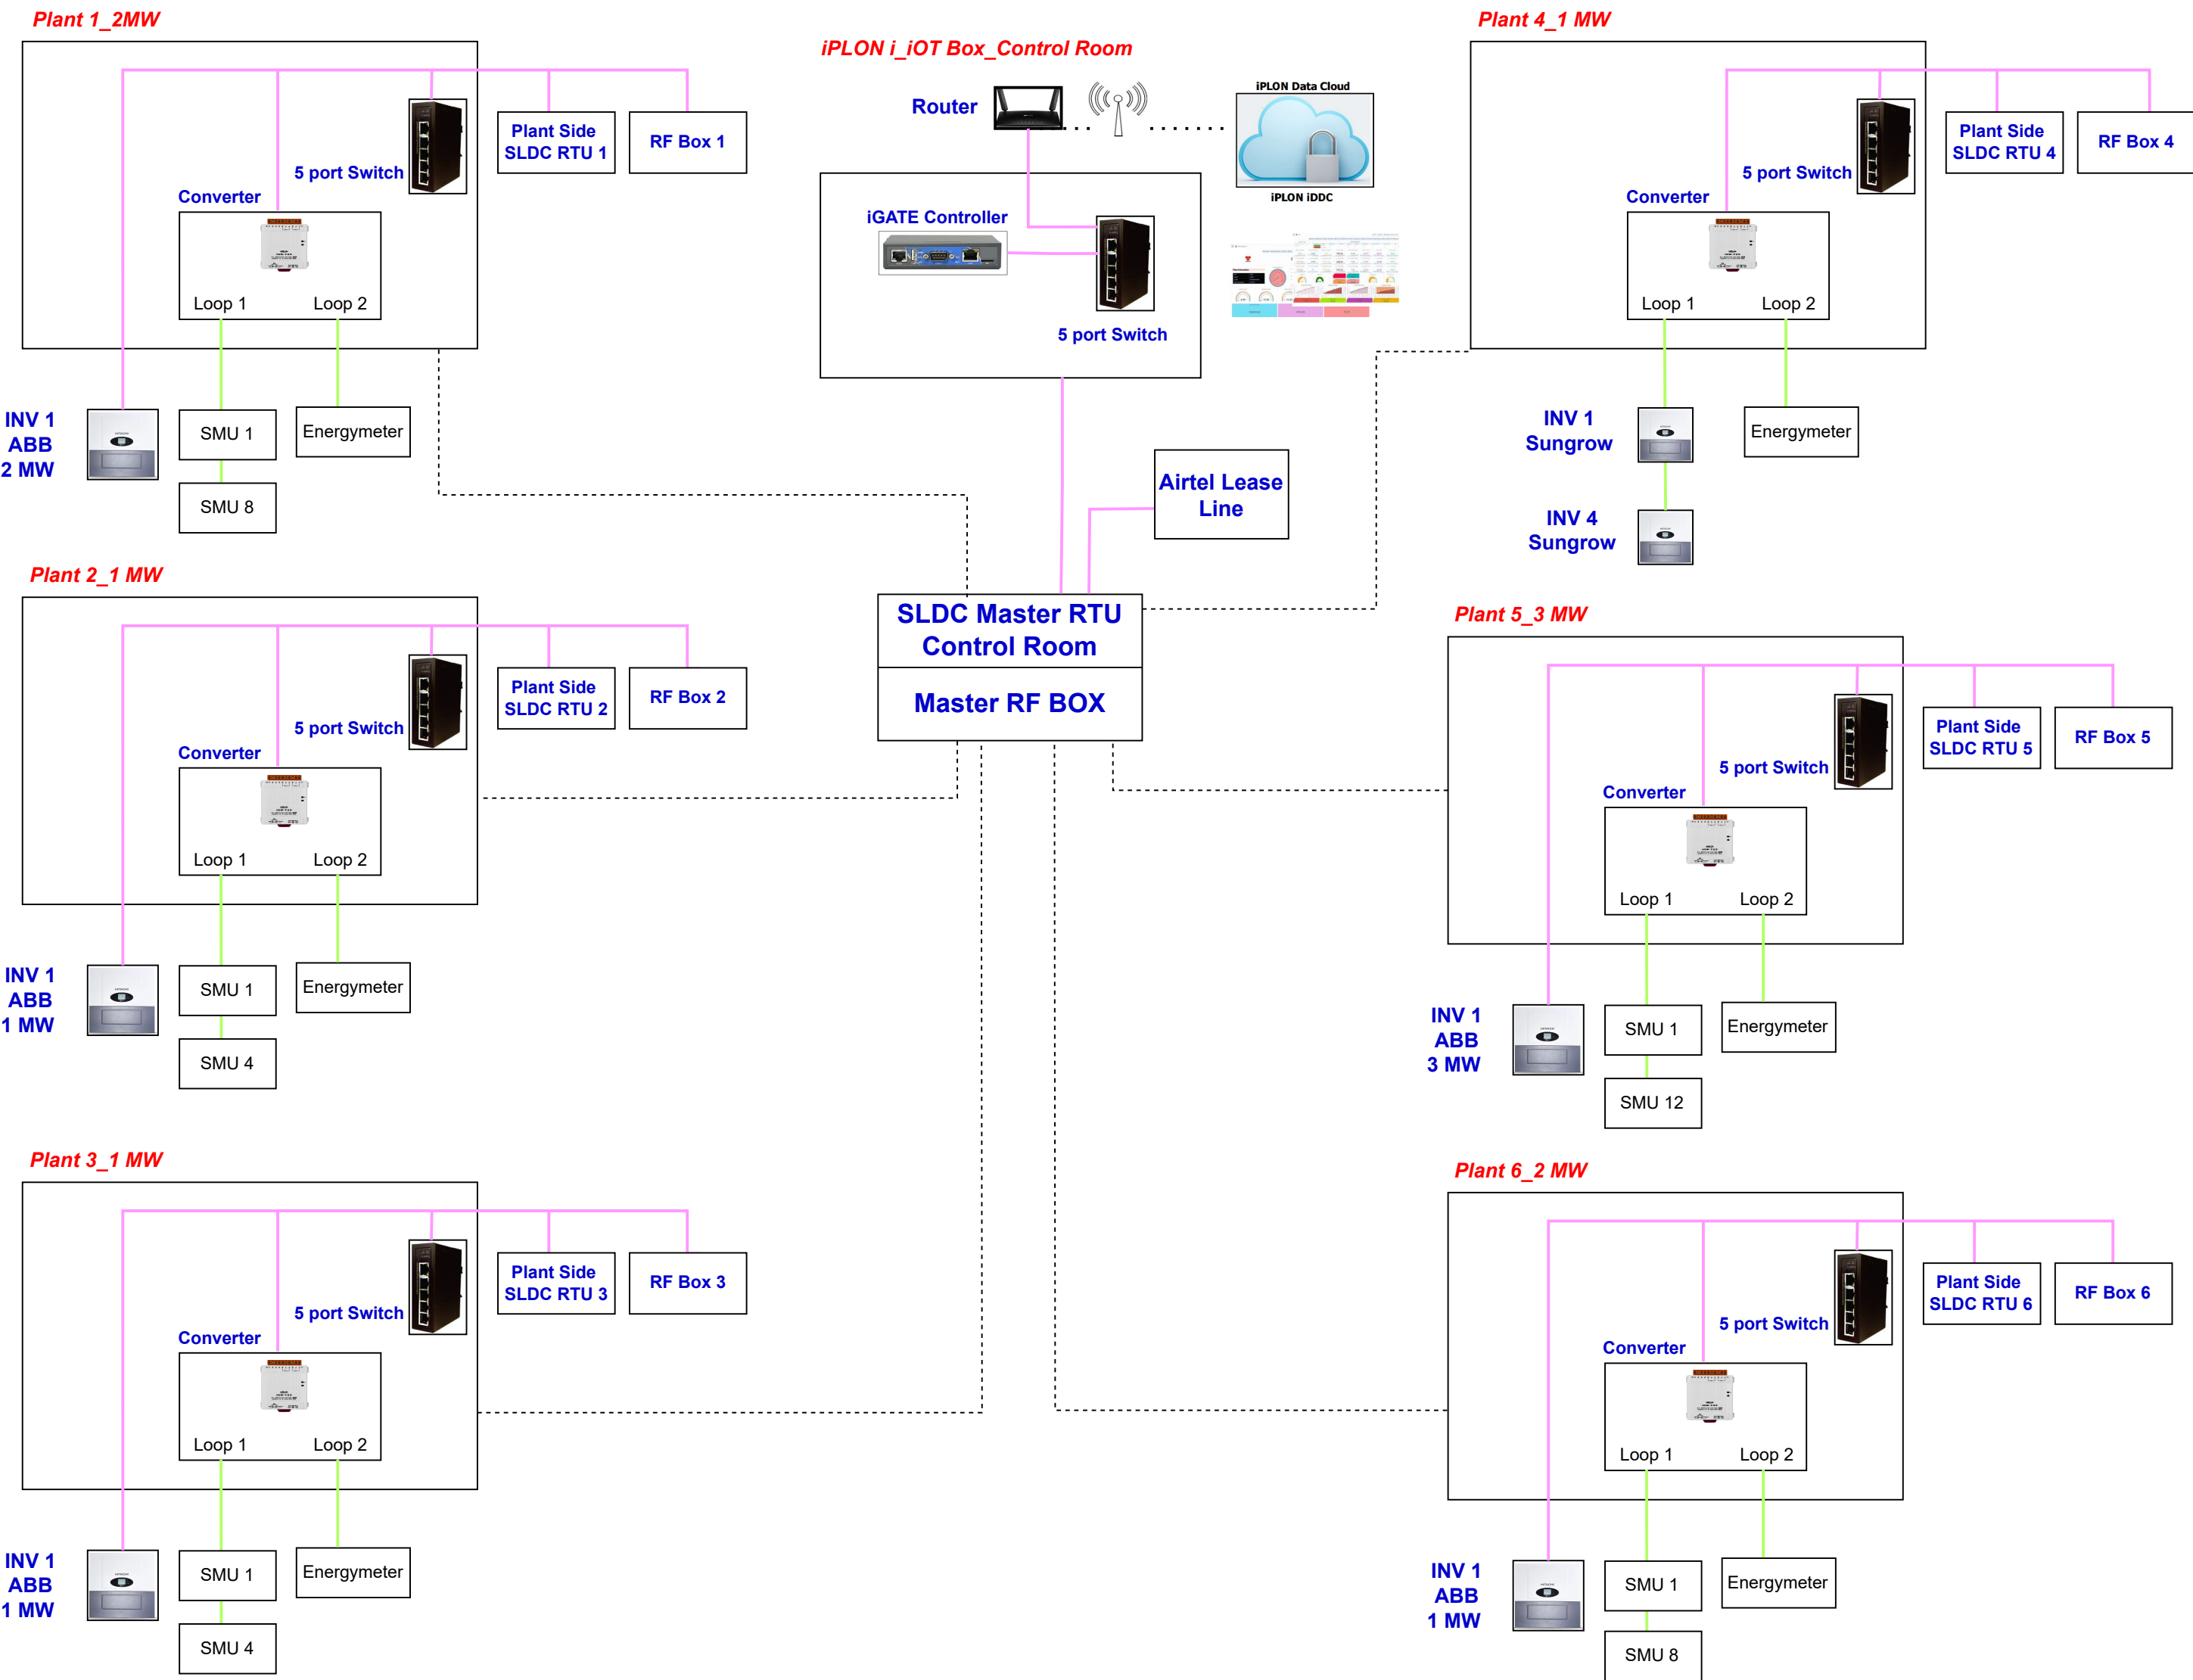

<div> The Infranet Company</div> <div>www.iplon.in</div>	Initial Rev	<div>Site Name: RBA_10 KW</div> <div>Location: Trichy</div> <div>Project type: CLOUD SCADA</div>	Rev	By	Date	Description	iPLON AD
	D. Ramani Chiara		4				
	Date: 11-07-2024		3				
	Release: REV 1		2				
			1	Ramani	11-07-24	Creation of the Document	